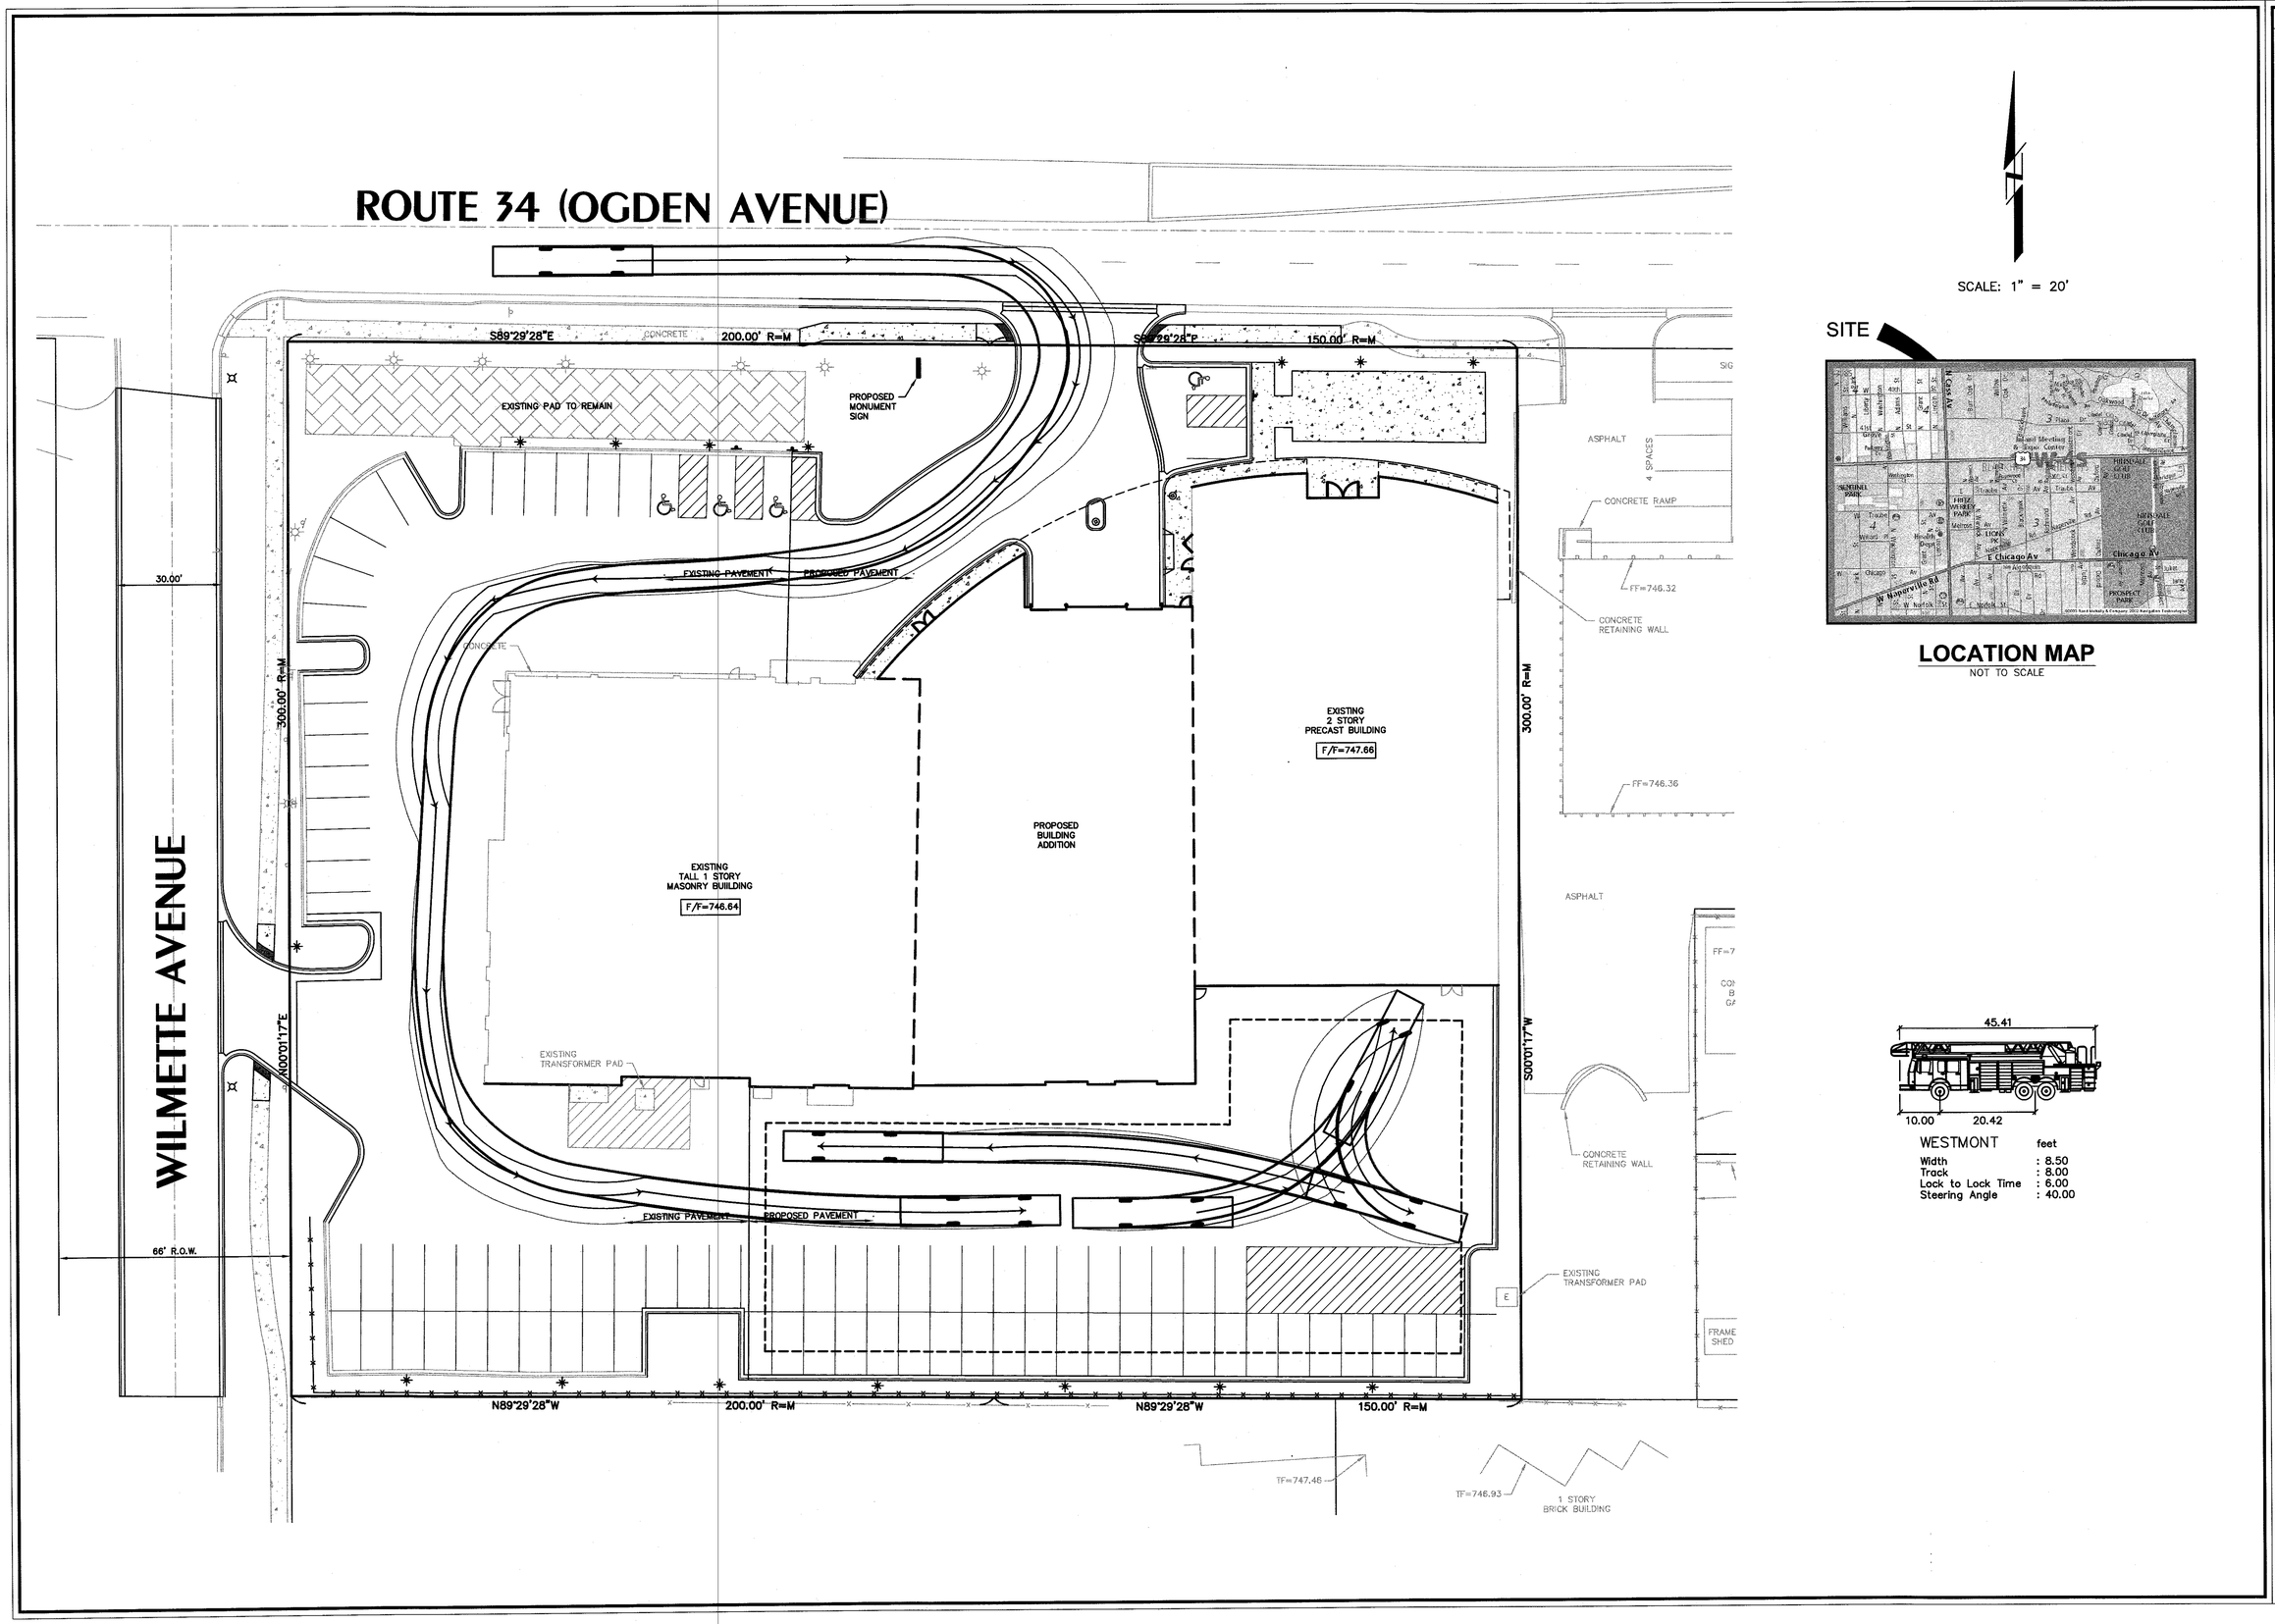

NO.	DATE	REVISION	BY
1	9-28-16	PER VILLAGE REVIEW DATED 9-1-16	SJP

INTECH CONSULTANTS, INC.
ENGINEERS - SURVEYORS
1989 UNIVERSITY LANE, SUITE D
LISLE, ILLINOIS 60532
PHONE: 630-964-5656
ILLINOIS REGISTRATION No. 184-001040

NAPLETON GROUP
ONE OAKBROOK TERRACE
SUITE 600
OAKBROOOK TERRACE, IL 60181

WESTMONT PORSCHE
201 E. OGDEN AVENUE
WESTMONT, IL 60559

AUTOTURN ANALYSIS FIRE TRUCK

SCALE	1"=20'
DATE	8-4-16
DRAWN	SJP
DESIGNED	LGG
PROJECT NO.	2008-005A
SHEET	1 OF 1

M:\CAD Projects\2008\2008-005A\dwg\2008-005A SITE.dwg, FIRE, 9/27/2016 10:49:11 AM, SJP