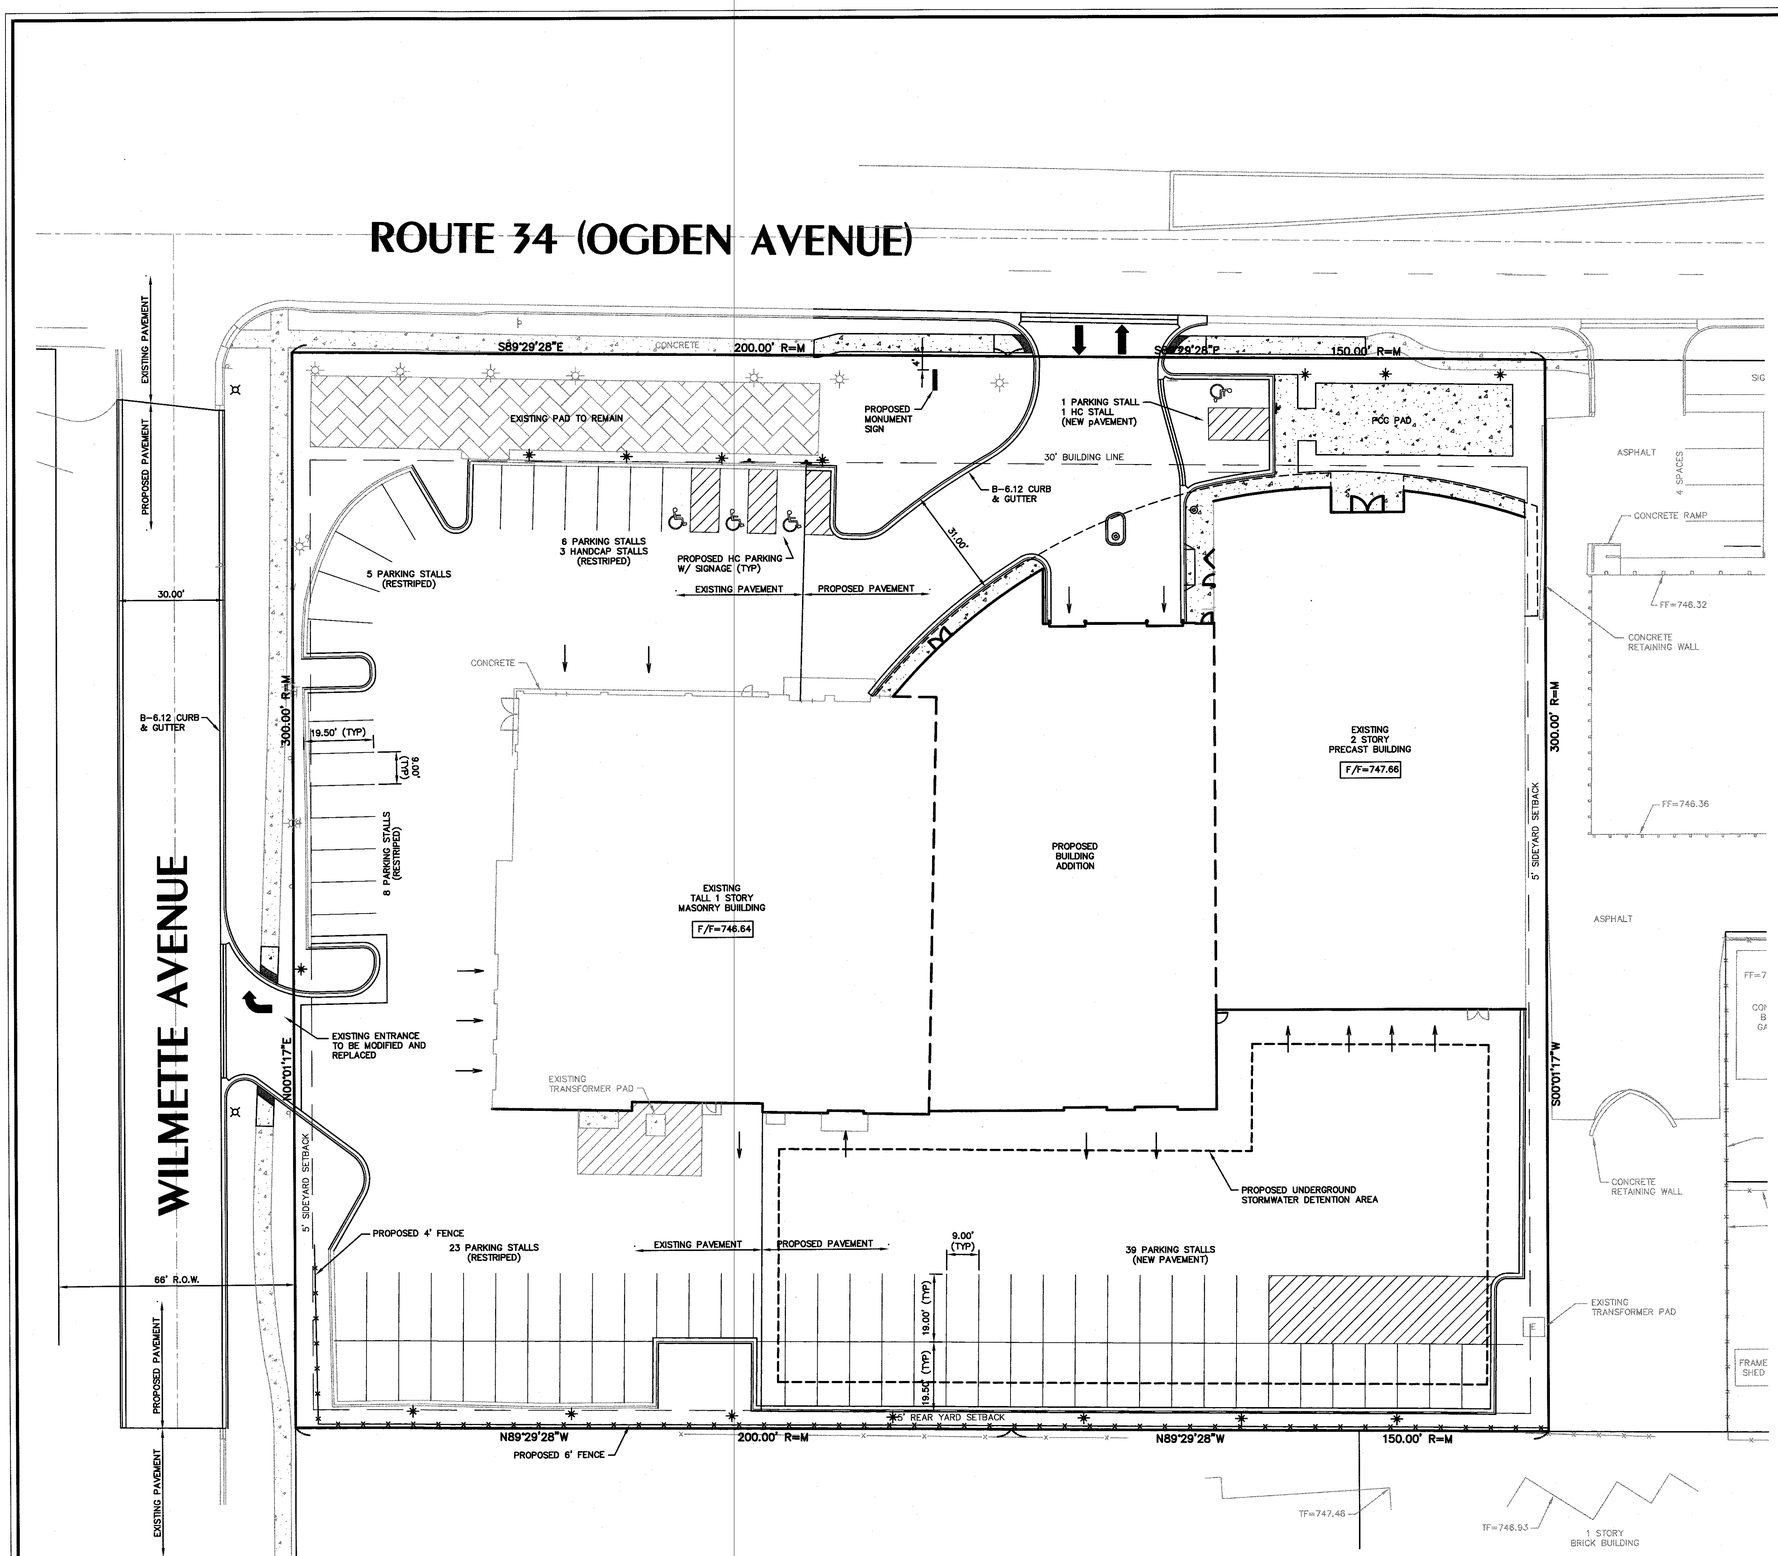

SCALE: 1" = 20'

SITE

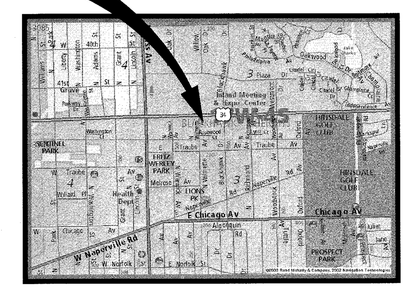

LOCATION MAP
NOT TO SCALE

SITE DATA TABLE

	LOT 4	LOT 5/6
EXISTING		
LOT AREA:	44,998 SF (1.03 AC)	59,998 SF (1.38 AC)
BUILDING AREA:	12,257 SF	13,827 SF
ZONING:	B2	B2
PARKING PROVIDED:	36 (INCL. 1 HC STALL)	81 (INCL. 2 HC STALLS)
PROPOSED (CONSOLIDATED)		
LOT AREA:	104,996 SF (2.41 AC)	
BUILDING AREA:	37,104 SF	
ZONING:	B2	
PARKING PROVIDED:	86 (INCL. 4 HC STALLS)	
PARKING REQUIRED:	62 (1 SPACE/600 SF FLOOR AREA)	

NOTE:

ALL DIRECTIONAL ARROWS ARE FOR REFERENCE ONLY.

DATE	NO.	REVISION	BY
9-29-16	1	PER VILLAGE REVIEW DATED 9-1-16	SJP

INTECH CONSULTANTS, INC.
ENGINEERS - SURVEYORS
1989 UNIVERSITY LANE, SUITE D
LISLE, ILLINOIS 60532
PHONE: 630-964-5656
ILLINOIS REGISTRATION No. 184-001040

NAPLETON GROUP
ONE OAKBROOK TERRACE
SUITE 600
OAKBROOOK TERRACE, IL 60181

WESTMONT PORSCHE
201 E. OGDEN AVENUE
WESTMONT, IL 60559

SITE PLAN

SCALE	1"=20'
DATE	8-4-16
DRAWN	SJP
DESIGNED	LGG
PROJECT NO.	2008-005A
SHEET	1 OF 1

M:\CAD Projects\2008\2008-005A\dwg\2008-005A SITE.dwg, SITE, 9/27/2016 10:35:51 AM, SJP