SITE DATA

SPACE	AREA	REMARKS
LOT AREA	20,058SQFT	100%
IMPERVIOUS	5,951 SQFT	30%
TOTAL BUILDING AREA	1 ADD	1ST FLOOR= 2,631 SQFT
		2ND FLOOR= 2,663 SQFT
		TOTAL= 5,294 SQFT

IMPERVIOUS SURFACE

BUILDING FOOT PRINT	3,649 SQFT
SIDEWALKS, DRIVES & PATIO	2,302 SQFT
TOTAL	5951 SQFT

1 ADD

1 WITH FUTURE DRIVEWAY

BUILDING FOOT PRINT	3,649 SQFT
SIDEWALKS, DRIVES & PATIO	3,448 SQFT
TOTAL	7,097 SQFT

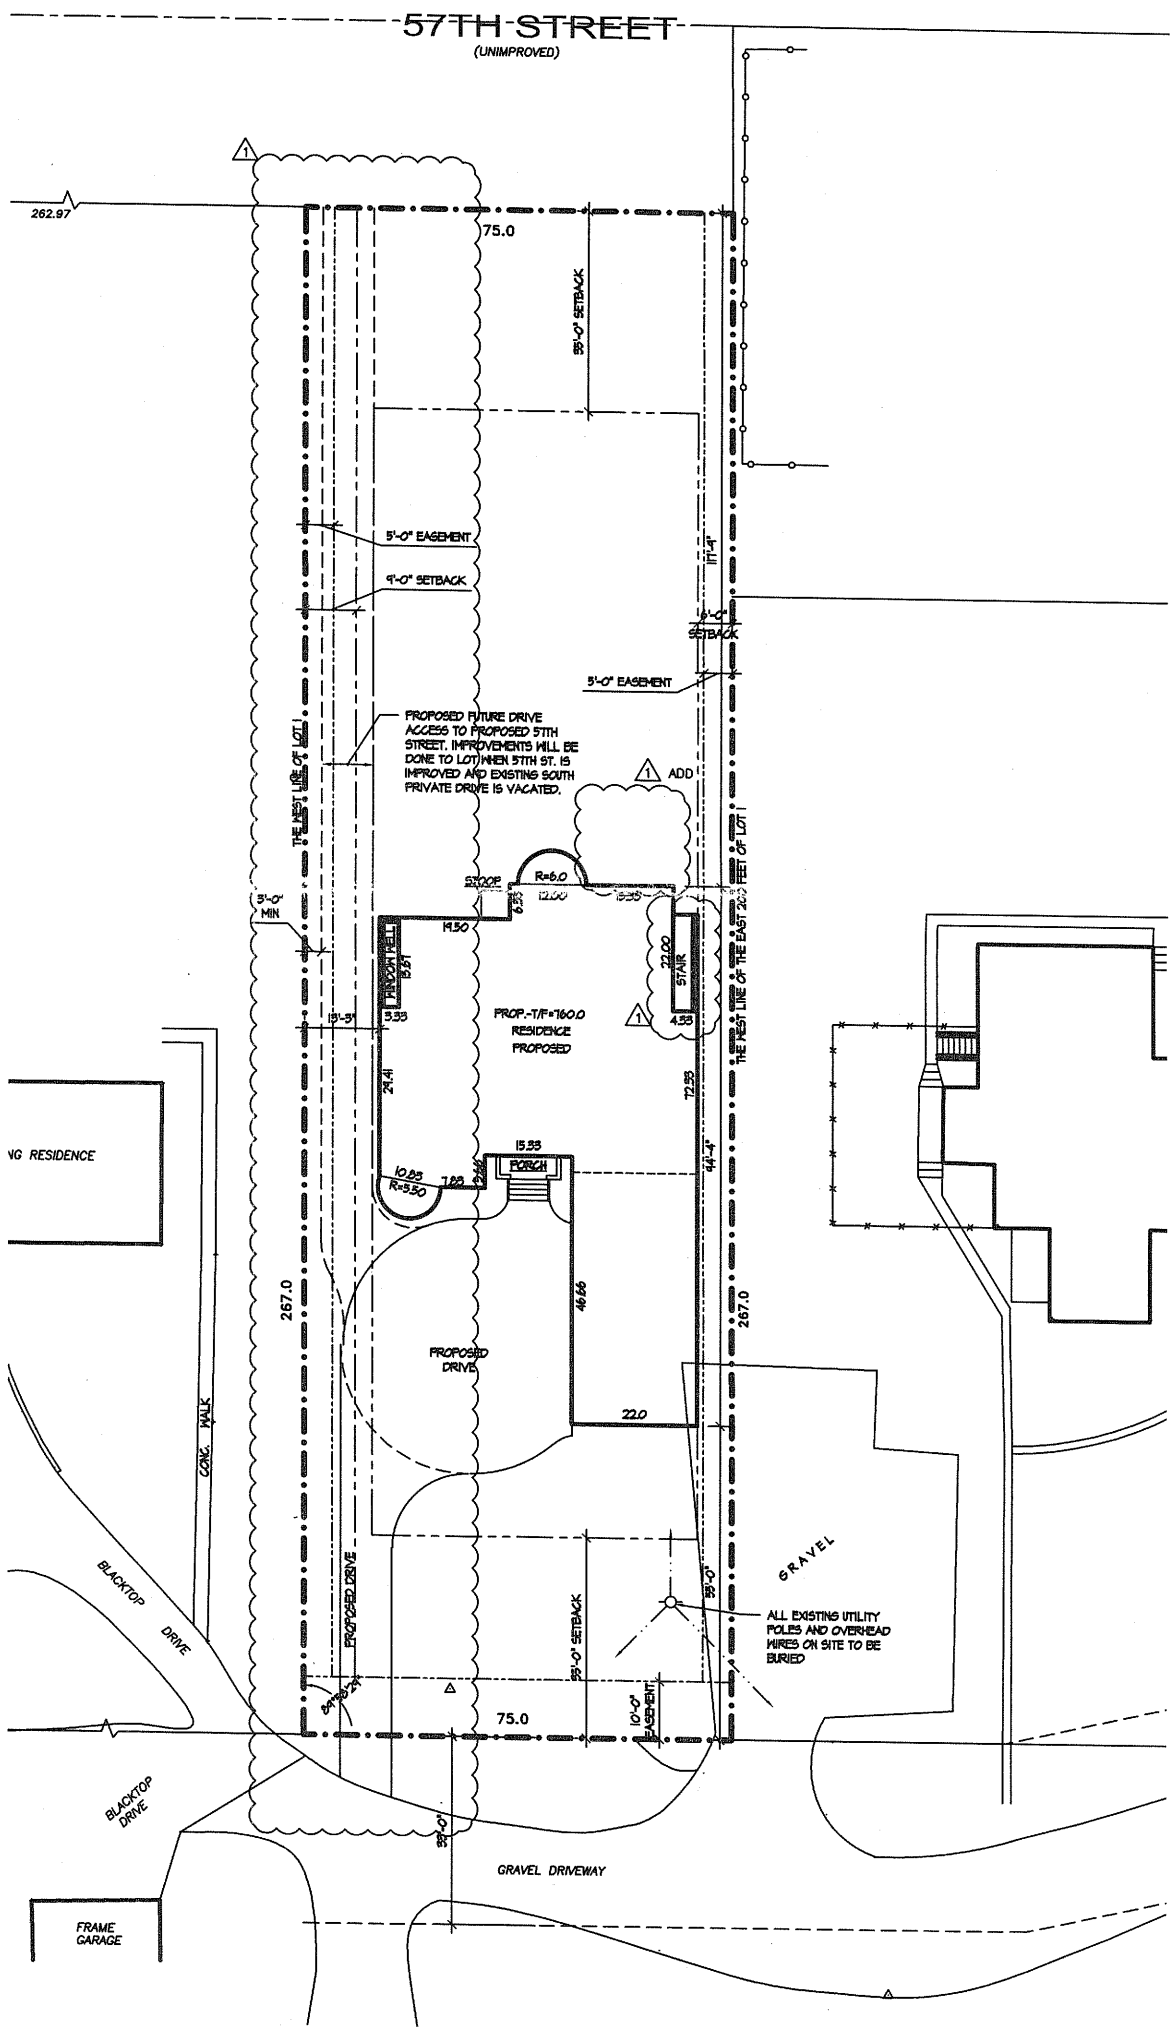

1 **SITE PLAN**
SCALE: 1/16"=1'-0"

NORTH

gea architects, ltd.
714 ENTERPRISE DRIVE, SUITE 100
OAK BROOK - ILLINOIS - 60523
PH: 630.472.1000 - F: 630.472.1002

COPYRIGHT © 2012 – GEA Architects, LTD.

NEW RESIDENCE

55W. 57TH STREET
WESTMONT, IL

DATE	DRAWING	SK#
09.10.12	ADDENDUM 1	4