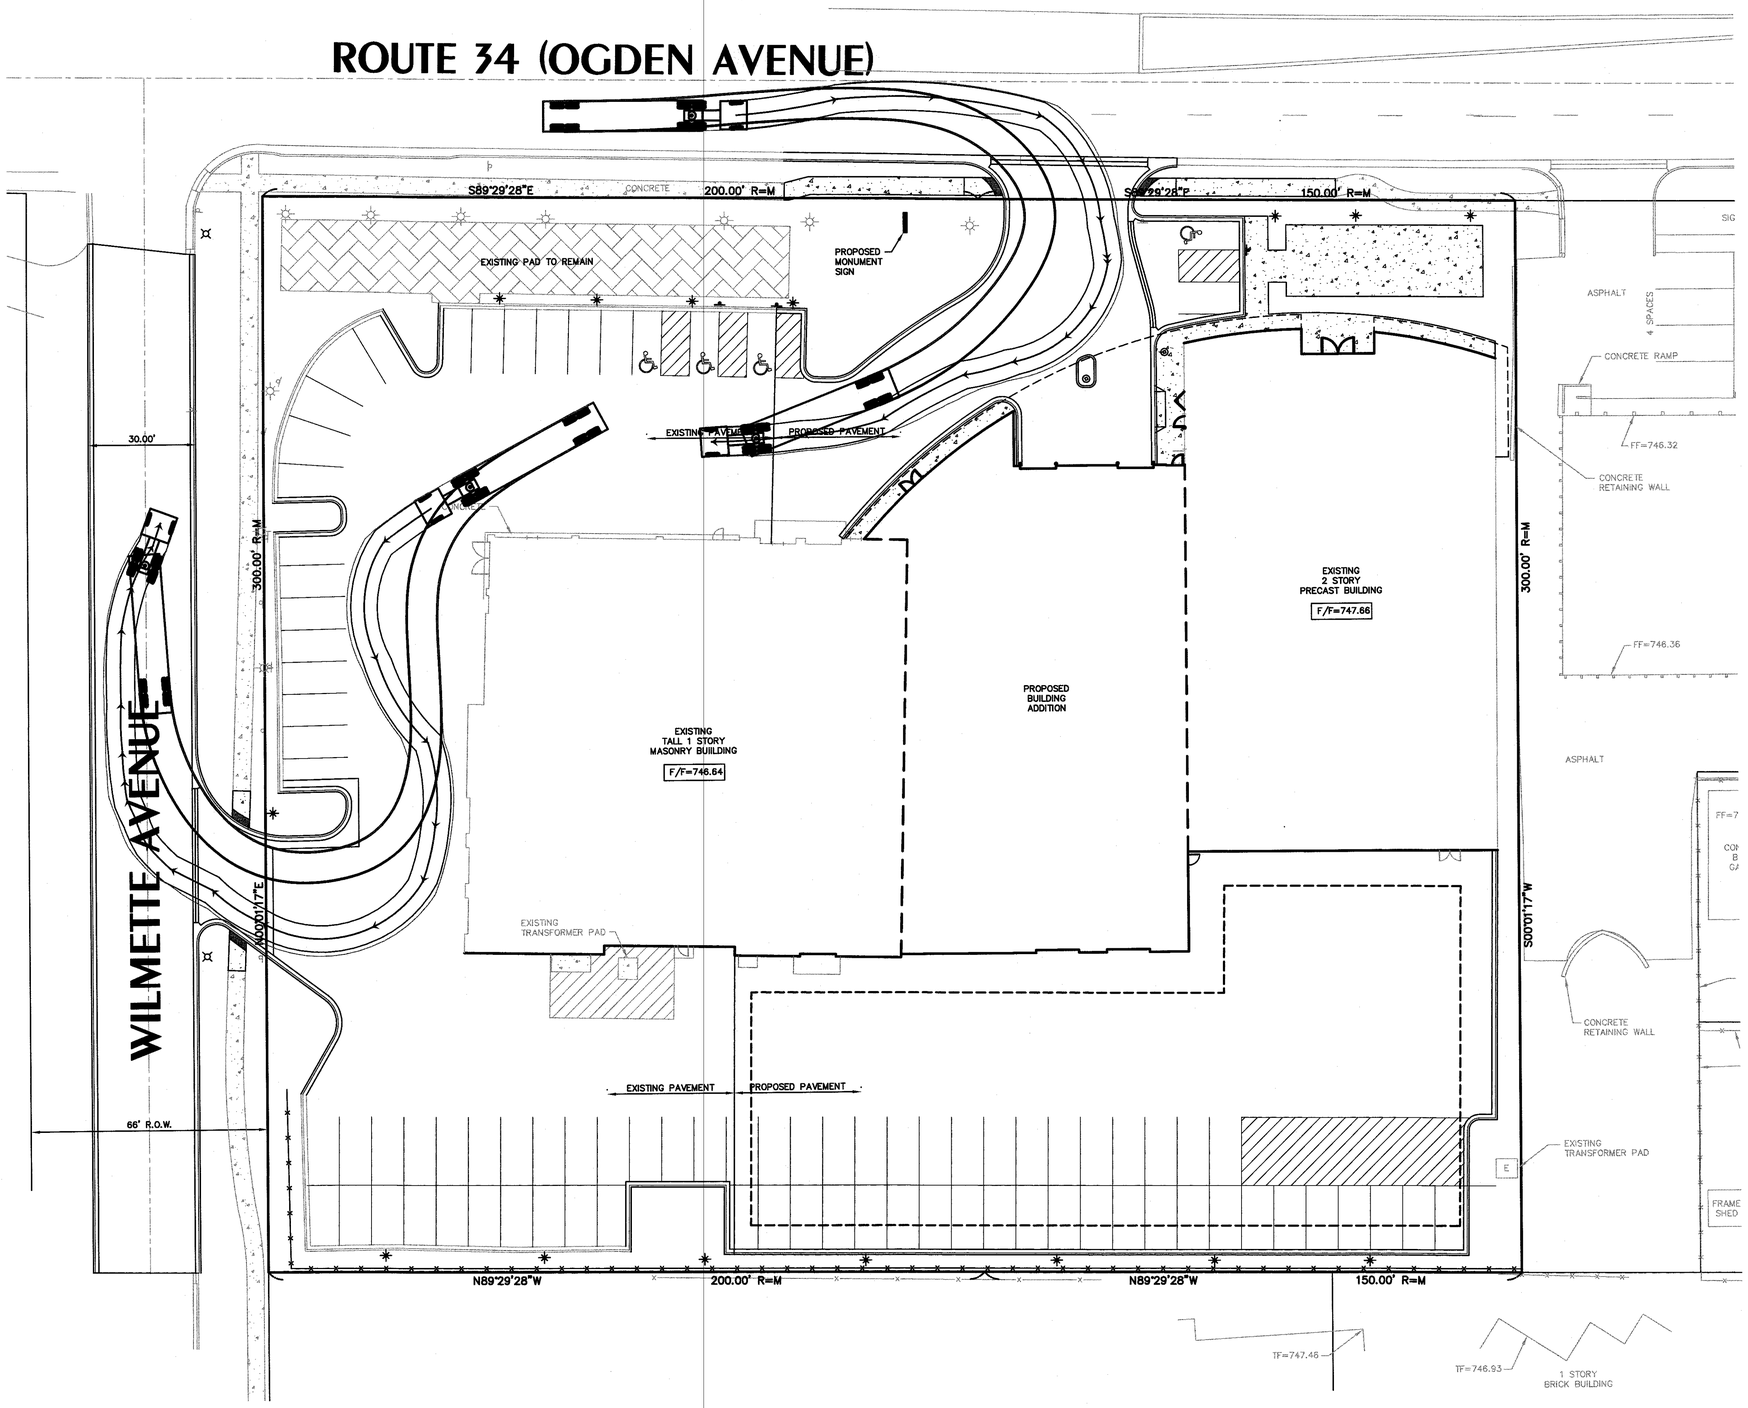

SCALE: 1" = 20'

SITE

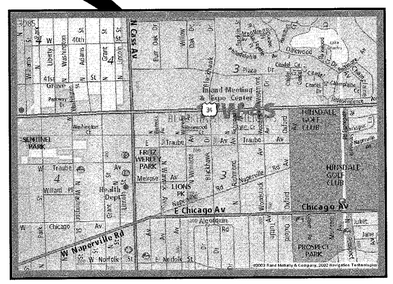

LOCATION MAP
NOT TO SCALE

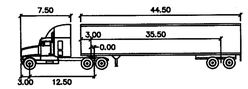

WB-55

		feet		
Tractor Width	: 8.00		Lock to Lock Time	: 6.00
Trailer Width	: 8.50		Steering Angle	: 22.50
Tractor Track	: 8.00		Articulating Angle	: 70.00
Trailer Track	: 8.50			

DATE	NO.	REVISION	BY
9-29-16	1	PER VILLAGE REVIEW DATED 9-1-16	SJP

INTECH CONSULTANTS, INC.
ENGINEERS - SURVEYORS
1989 UNIVERSITY LANE, SUITE D
LISLE, ILLINOIS 60532
PHONE: 630-964-5656
ILLINOIS REGISTRATION No. 184-001040

NAPLETON GROUP
ONE OAKBROOK TERRACE
SUITE 600
OAKBROOOK TERRACE, IL 60181

WESTMONT PORSCHE
201 E. OGDEN AVENUE
WESTMONT, IL 60559

AUTOTURN
ANALYSIS
PARTS TRUCK

SCALE	1"=20'
DATE	8-4-16
DRAWN	SJP
DESIGNED	LGG
PROJECT NO.	2008-005A
SHEET	1 OF 1

N:\CAD Projects\2008\2008-005A\dwg\2008-005A SITE.dwg, PARTS, 9/27/2016 10:49:24 AM, SJP