FINAL PLAT OF SUBDIVISION TO CONSOLIDATE LOTS OF WESTMONT PORSCHE

PART OF SECTION 3, TOWNSHIP 38 NORTH, RANGE 11 EAST OF
THE THIRD PRINCIPAL MERIDIAN, IN DUPAGE COUNTY, ILLINOIS.

PIN NUMBERS: 09-03-302-001
09-03-302-057

SCALE: 1" = 30'
BASIS OF BEARING – ASSUMED

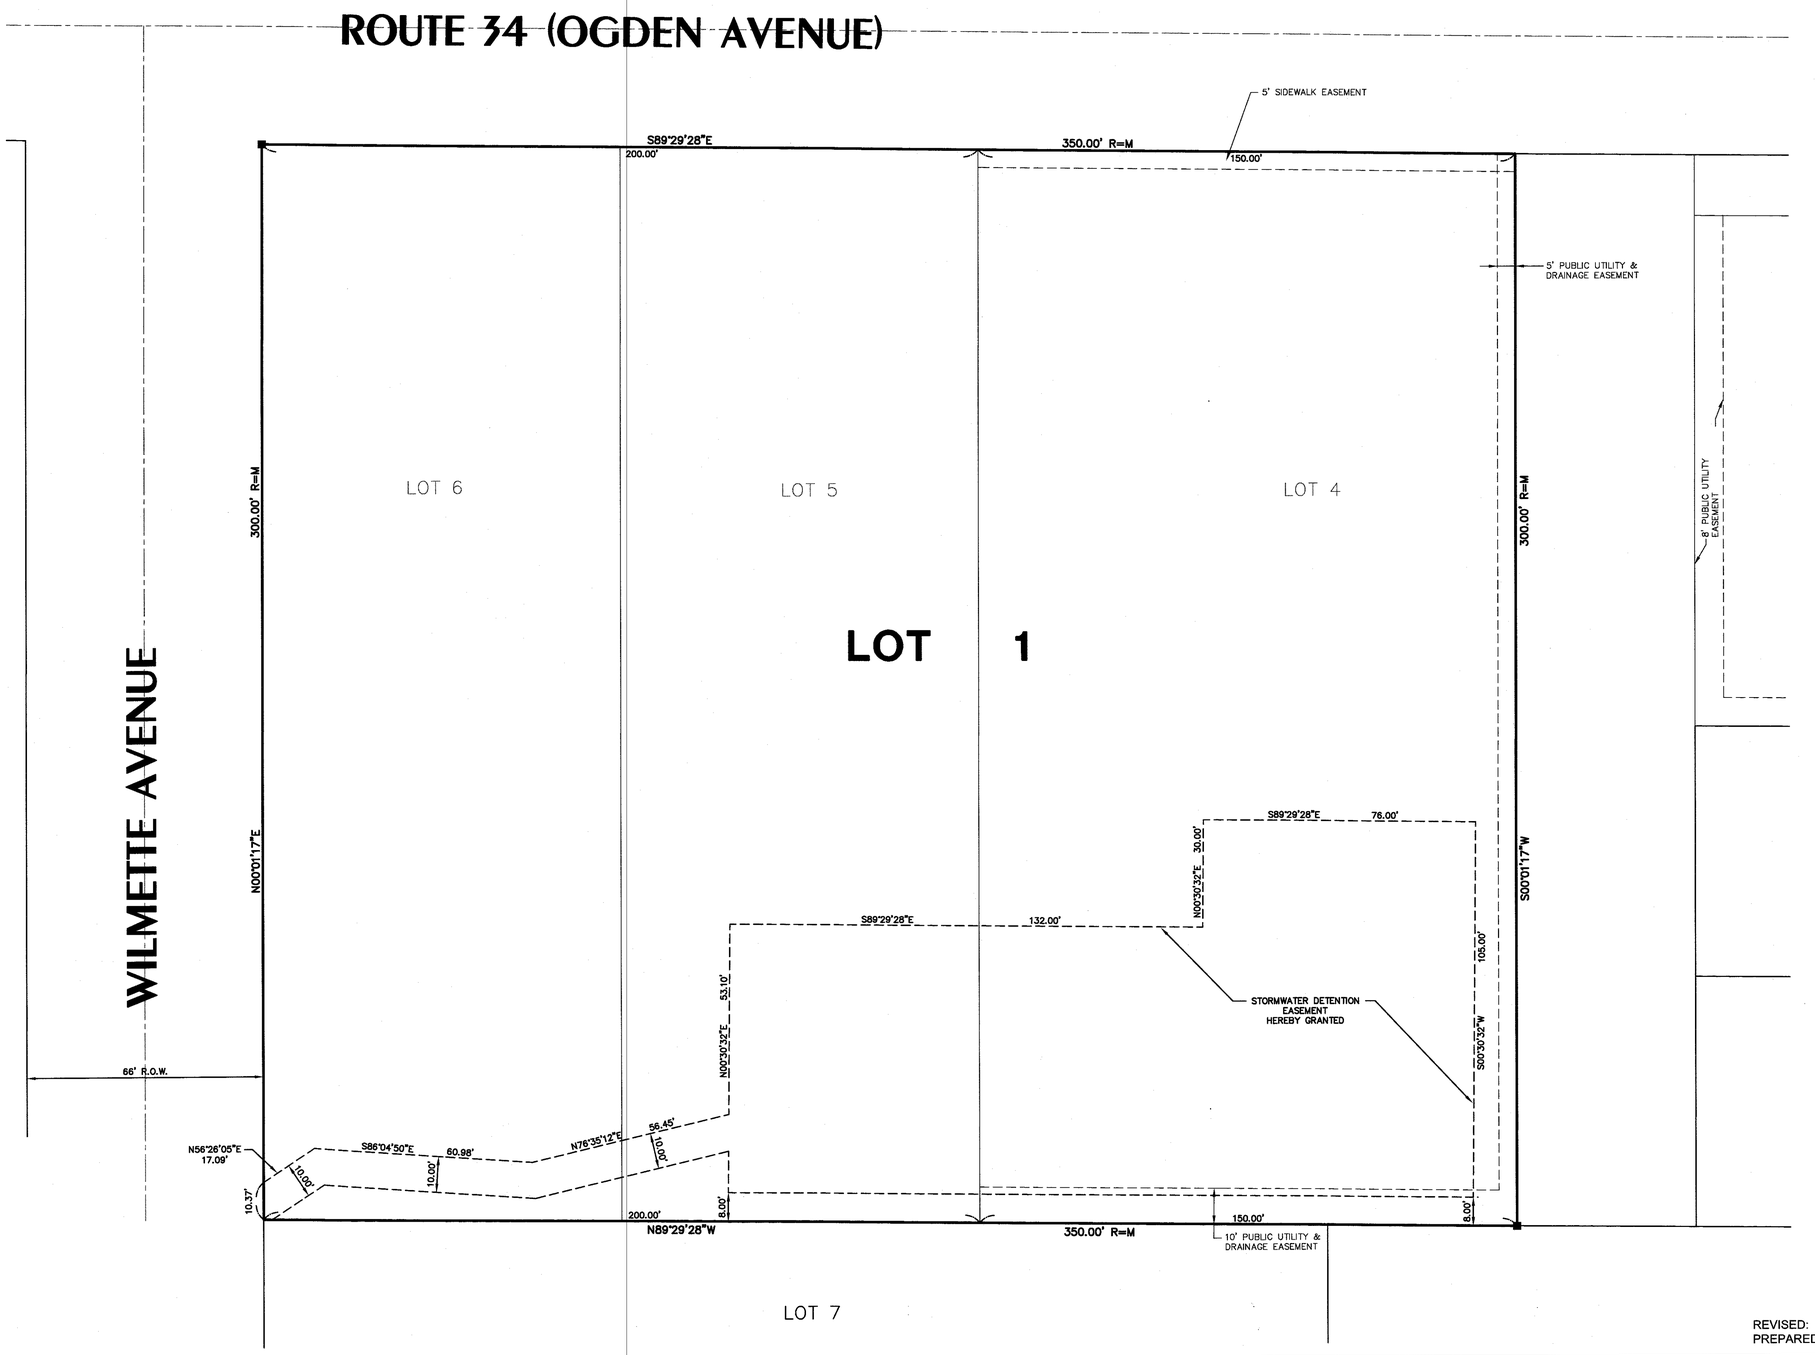

LEGEND

- ■ CONCRETE MONUMENT SET
- EASEMENT LINE
- SUBDIVISION BOUNDARY LINE
- 5' EXISTING PUBLIC UTILITY EASEMENT RESERVED

SITE AREA = 104,996 S.F. = 2.4104 AC.

RETURN RECORDED ORIGINAL TO:

VILLAGE OF WESTMONT
MUNICIPAL SERVICES
31 W. QUINCY STREET
WESTMONT, IL 60559

INTECH CONSULTANTS, INC.
1989 UNIVERSITY LANE, SUITE D
LISLE, ILLINOIS 60532
PHONE: 630-964-5656
ENGINEERS - SURVEYORS
ILLINOIS REGISTRATION No. 184-001040

REVISED: 9-29-16
PREPARED: 8-4-16

SHEET No. 1 of 2 JOB No.: 2008-005A

FINAL PLAT OF SUBDIVISION

M:\CAD Projects\2008\2008-005A\dwg\2008-005A SUB PLAT.dwg, PLAT, 9/27/2016 12:10:19 PM, SJP